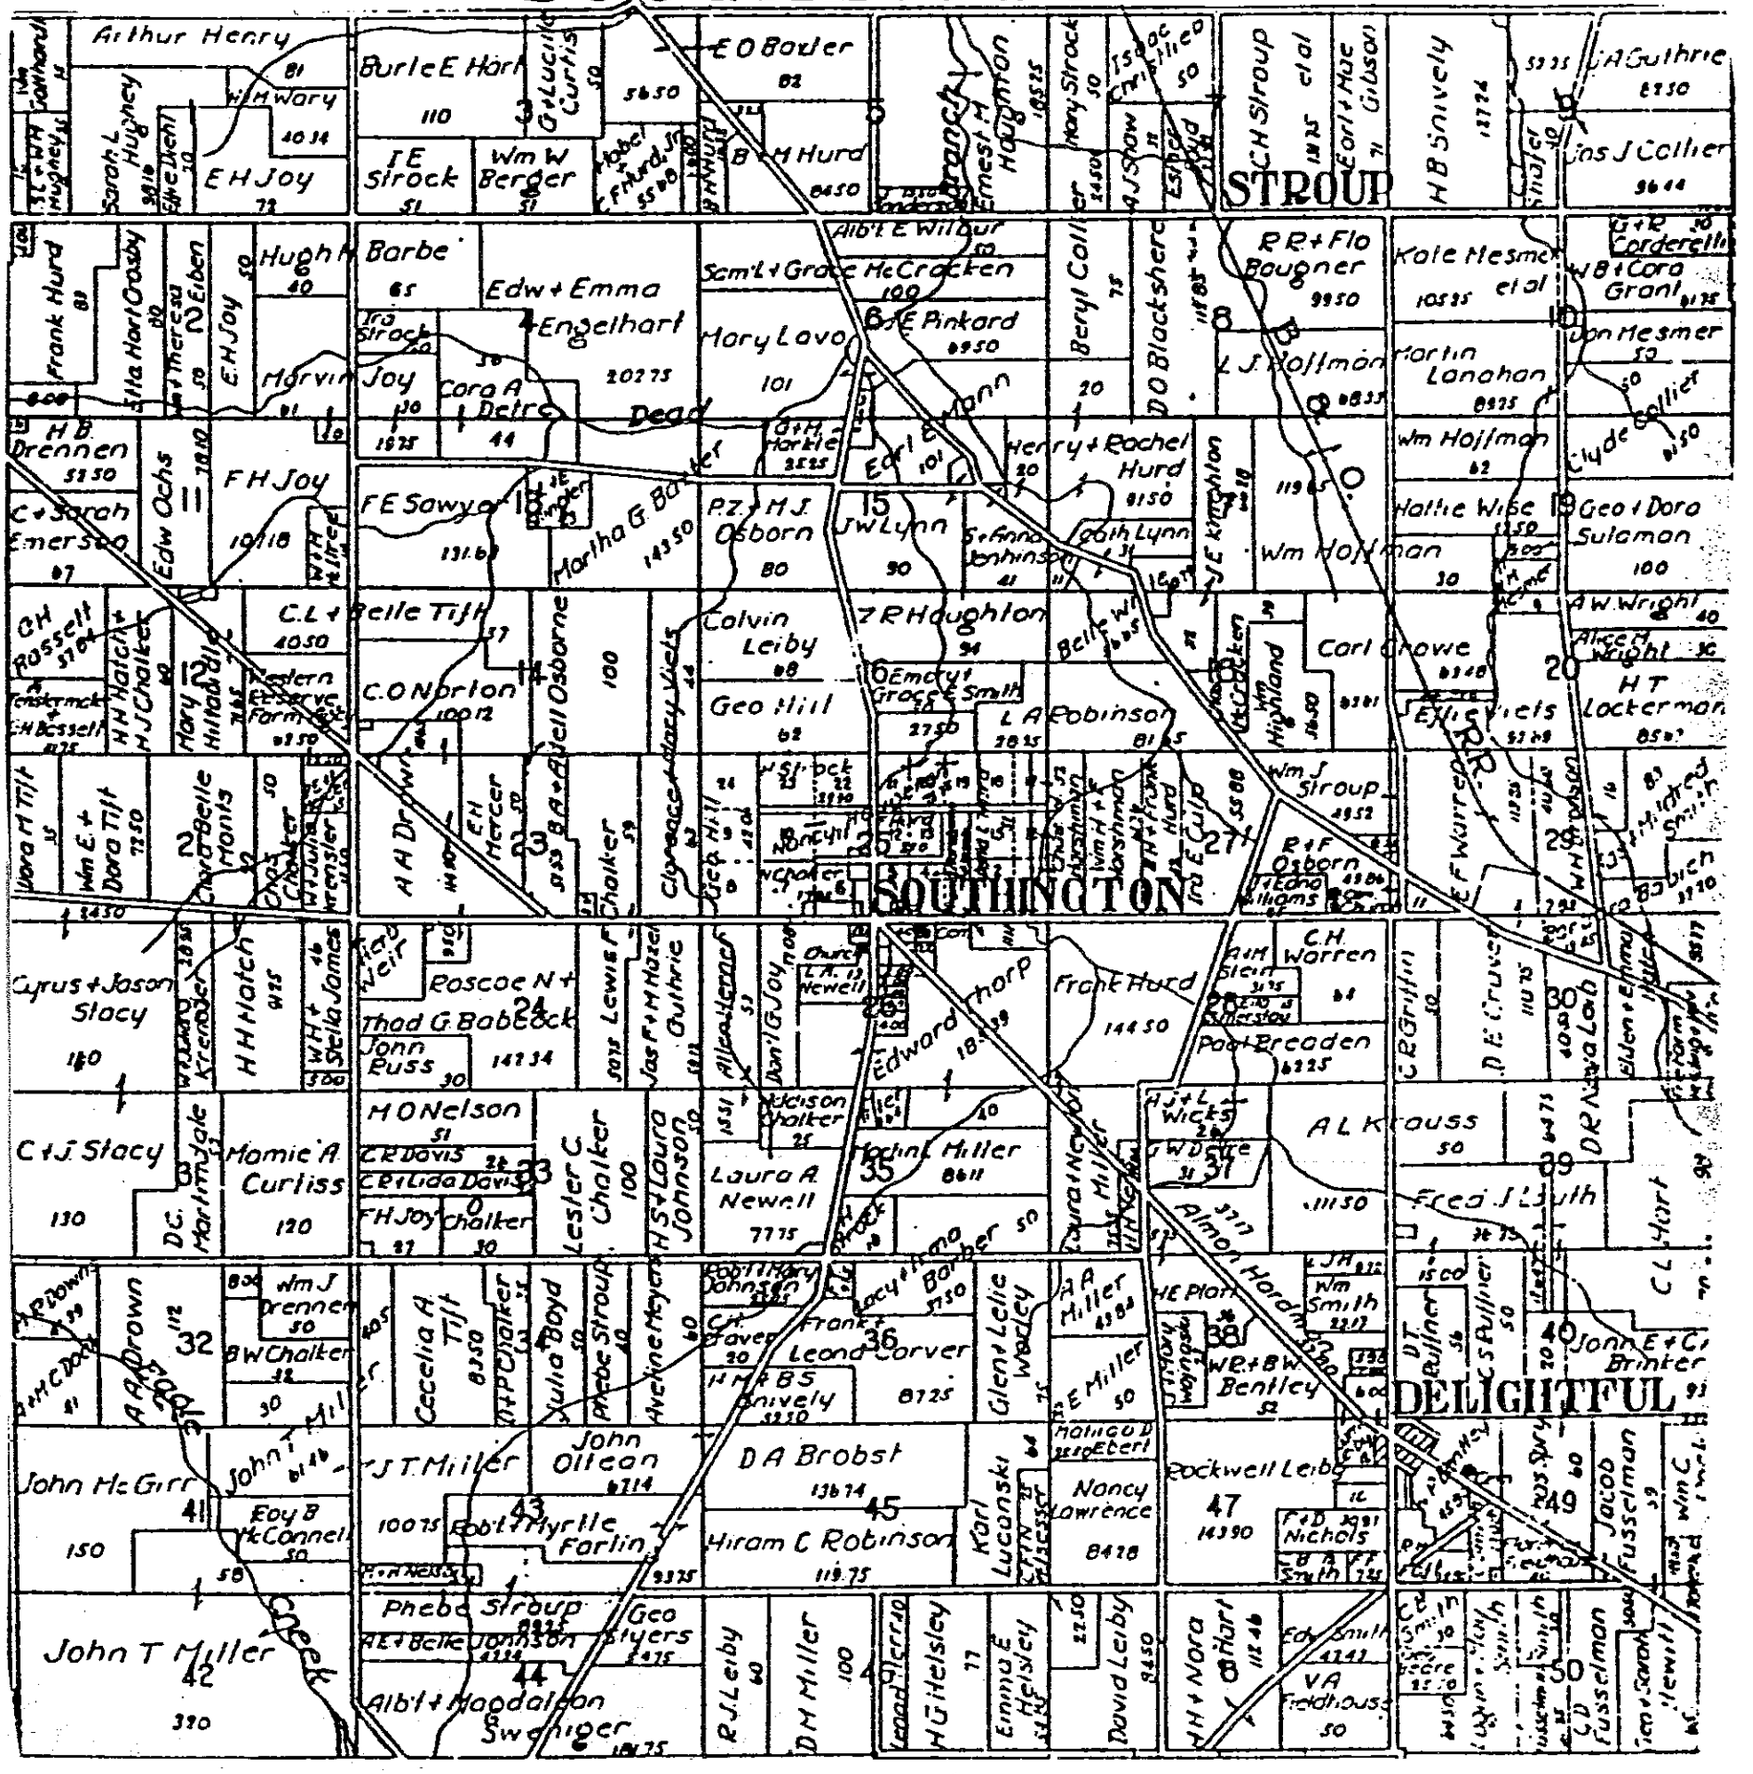SOUTHINGTON 1923